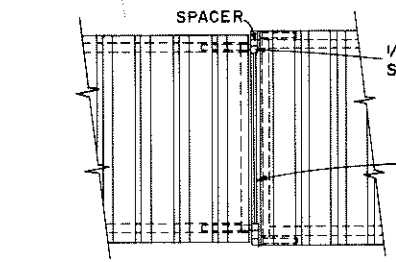

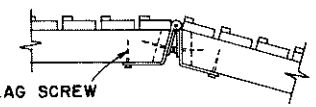

DETAIL "A"
SCALE: ¾"= 1'-0"

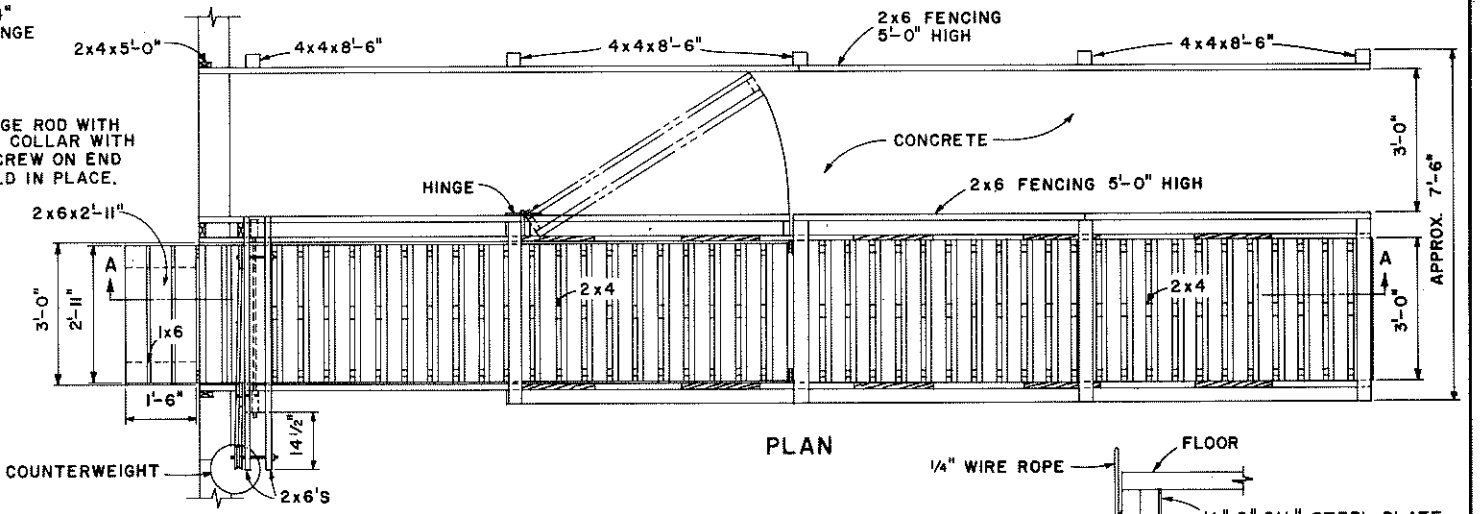

PLAN

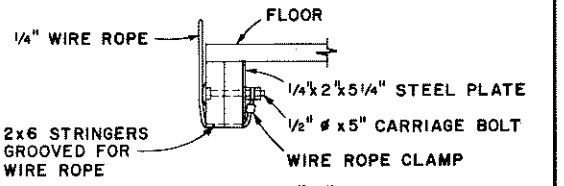

DETAIL "B"
SCALE: 1½"=1'-0"

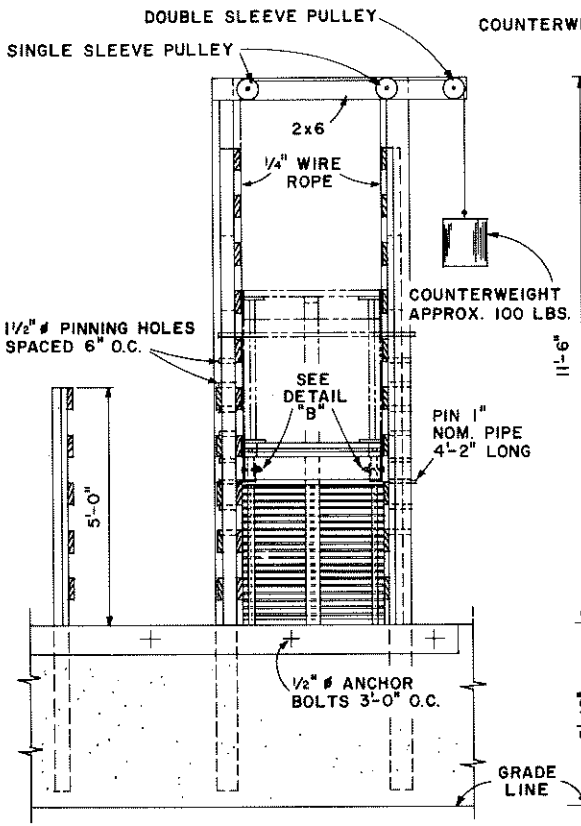

FRONT ELEVATION

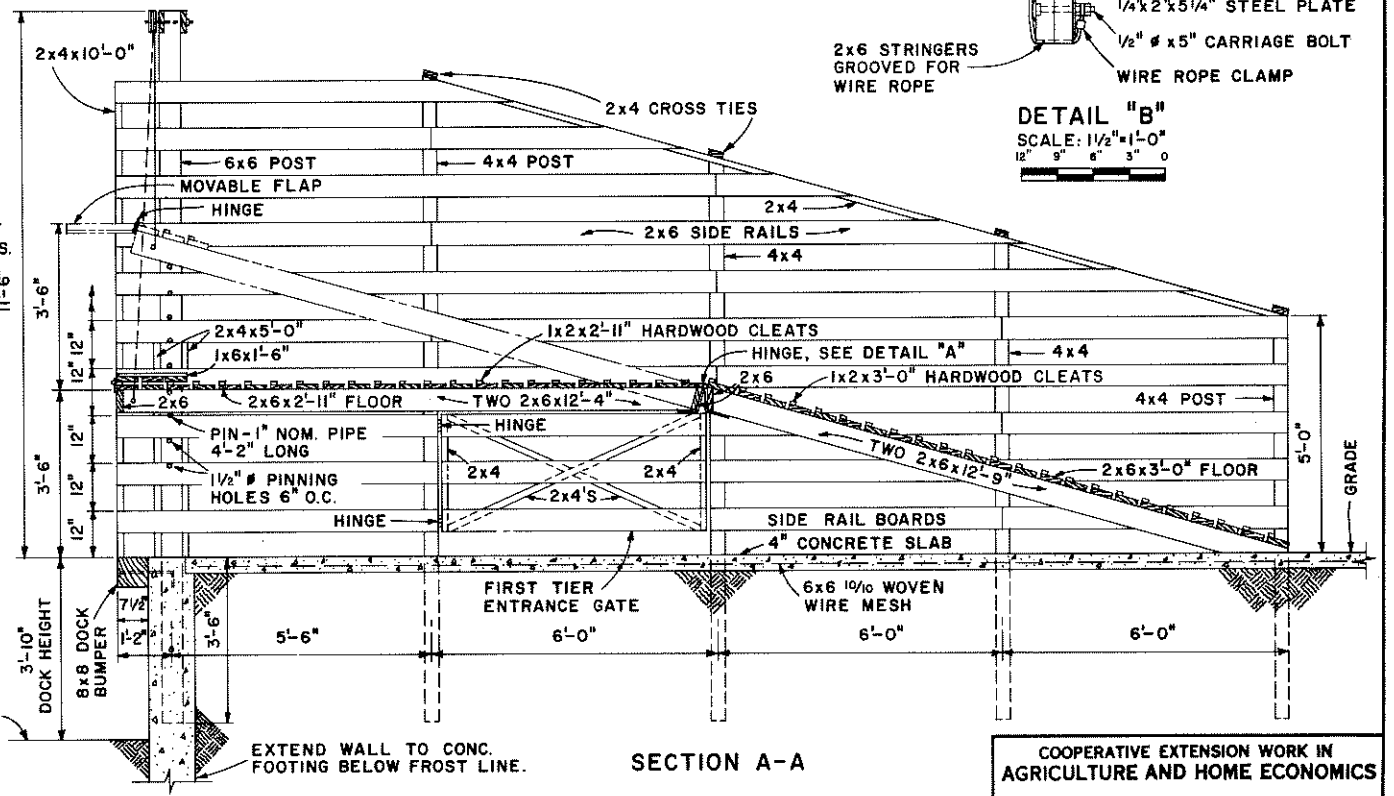

SECTION A-A

NOTES:
ALL WOOD SHOULD BE PRESSURE TREATED.
SECOND TIER BOARDWALK MAY BE LIFTED TO PROVIDE MORE CLEARANCE AT FIRST TIER ENTRANCE. CLEATED MANWALK ON SIDE OF CHUTE MAY BE ADDED.

NOTE:
CONSULT LOCAL BUILDING CODE AUTHORITIES BEFORE STARTING CONSTRUCTION.

SCALE: ½"=1'-0" UNLESS OTHERWISE NOTED.

BASED ON: W.VA. UNIV. PLAN NO. MI-142

COOPERATIVE EXTENSION WORK IN AGRICULTURE AND HOME ECONOMICS

AND UNITED STATES DEPARTMENT OF AGRICULTURE COOPERATING

3 TIER LOADING CHUTE

W. VA. '74 | 6183 | SHEET 1 OF 1