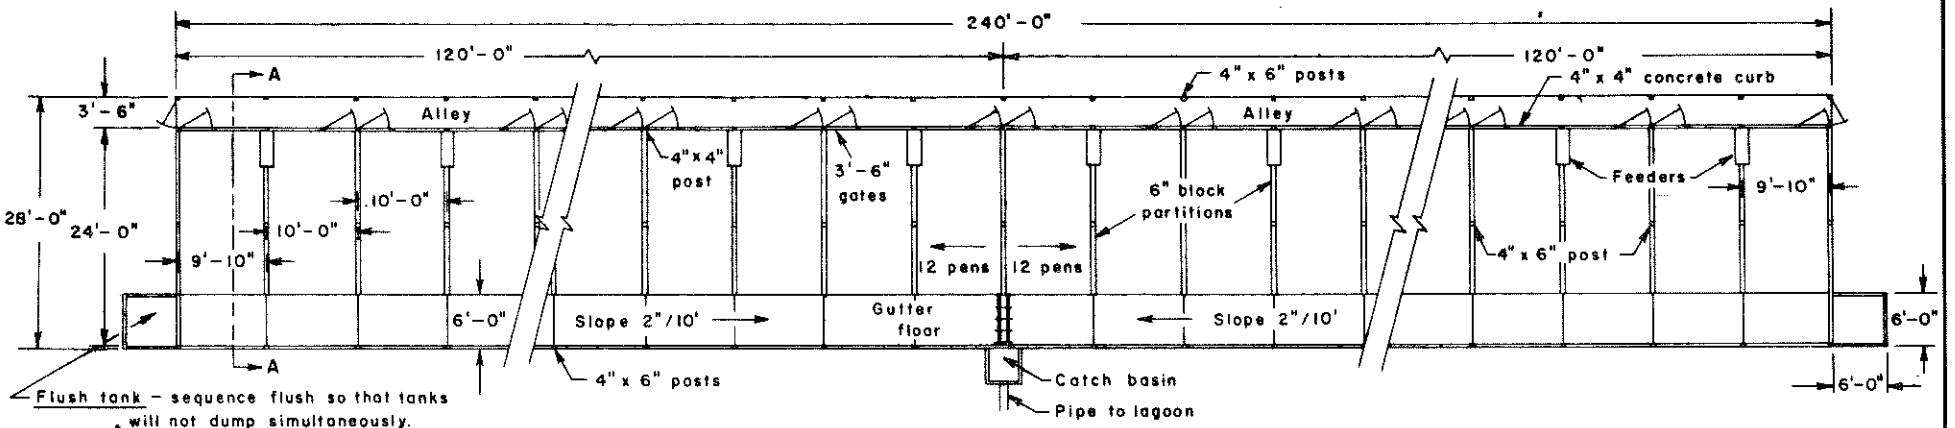

FLOOR PLAN

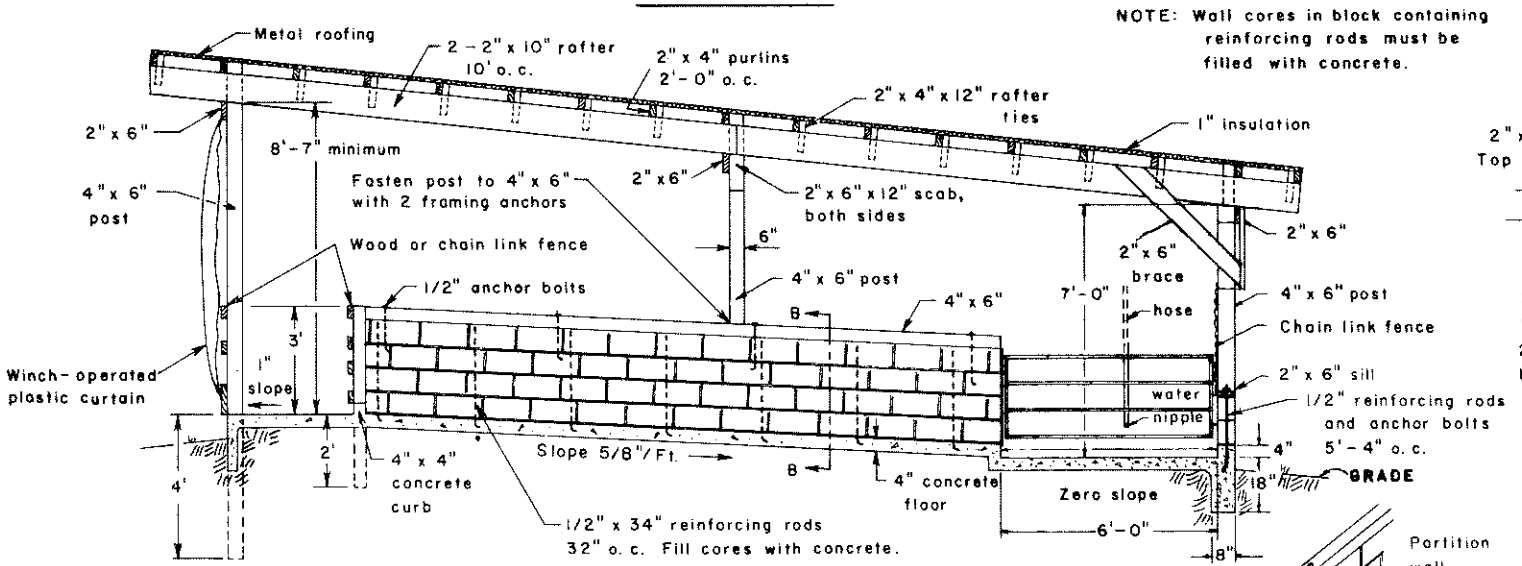

NOTE: Wall cores in block containing reinforcing rods must be filled with concrete.

EXTEND FOOTINGS TO FIRM BASE BELOW FROST LINE

Section A-A

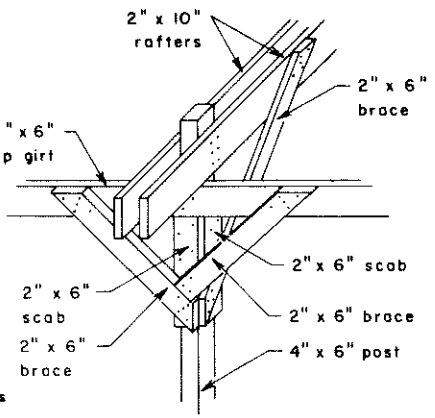

KNEE BRACE detail

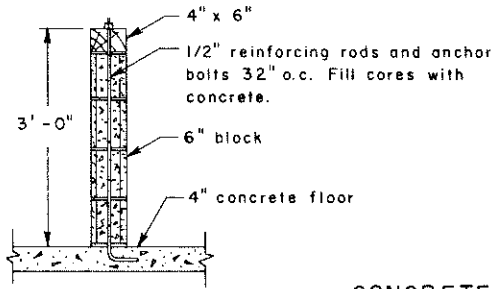

Section B-B

CONCRETE CATCH BASIN AND GUARDS detail

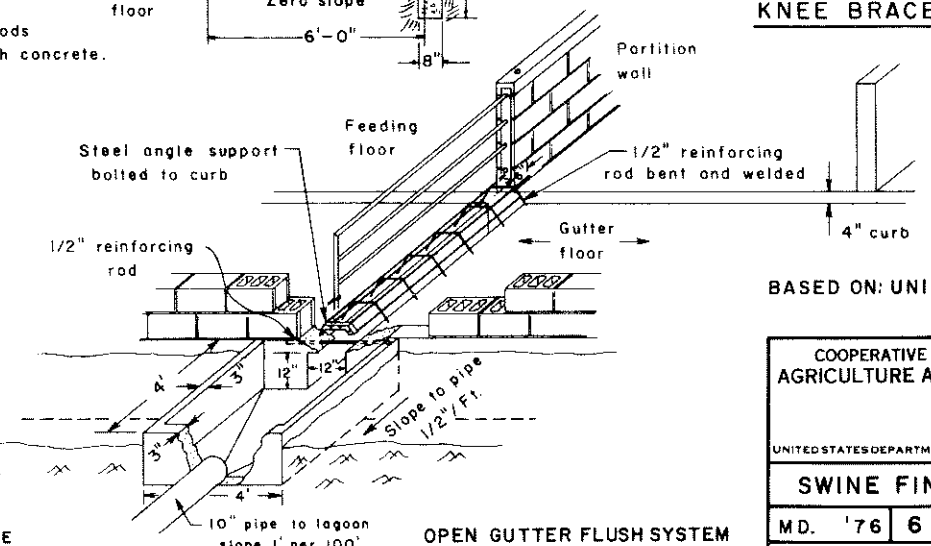

OPEN GUTTER FLUSH SYSTEM

BASED ON: UNIV. OF MD. PLAN 75-I-7

NOTE:
CONSULT LOCAL HEALTH AND BUILDING CODE AUTHORITIES BEFORE STARTING CONSTRUCTION

COOPERATIVE EXTENSION WORK IN AGRICULTURE AND HOME ECONOMICS

AND UNITED STATES DEPARTMENT OF AGRICULTURE COOPERATING

SWINE FINISHING HOUSE

MD. '76	6241	SHEET 1 OF 1