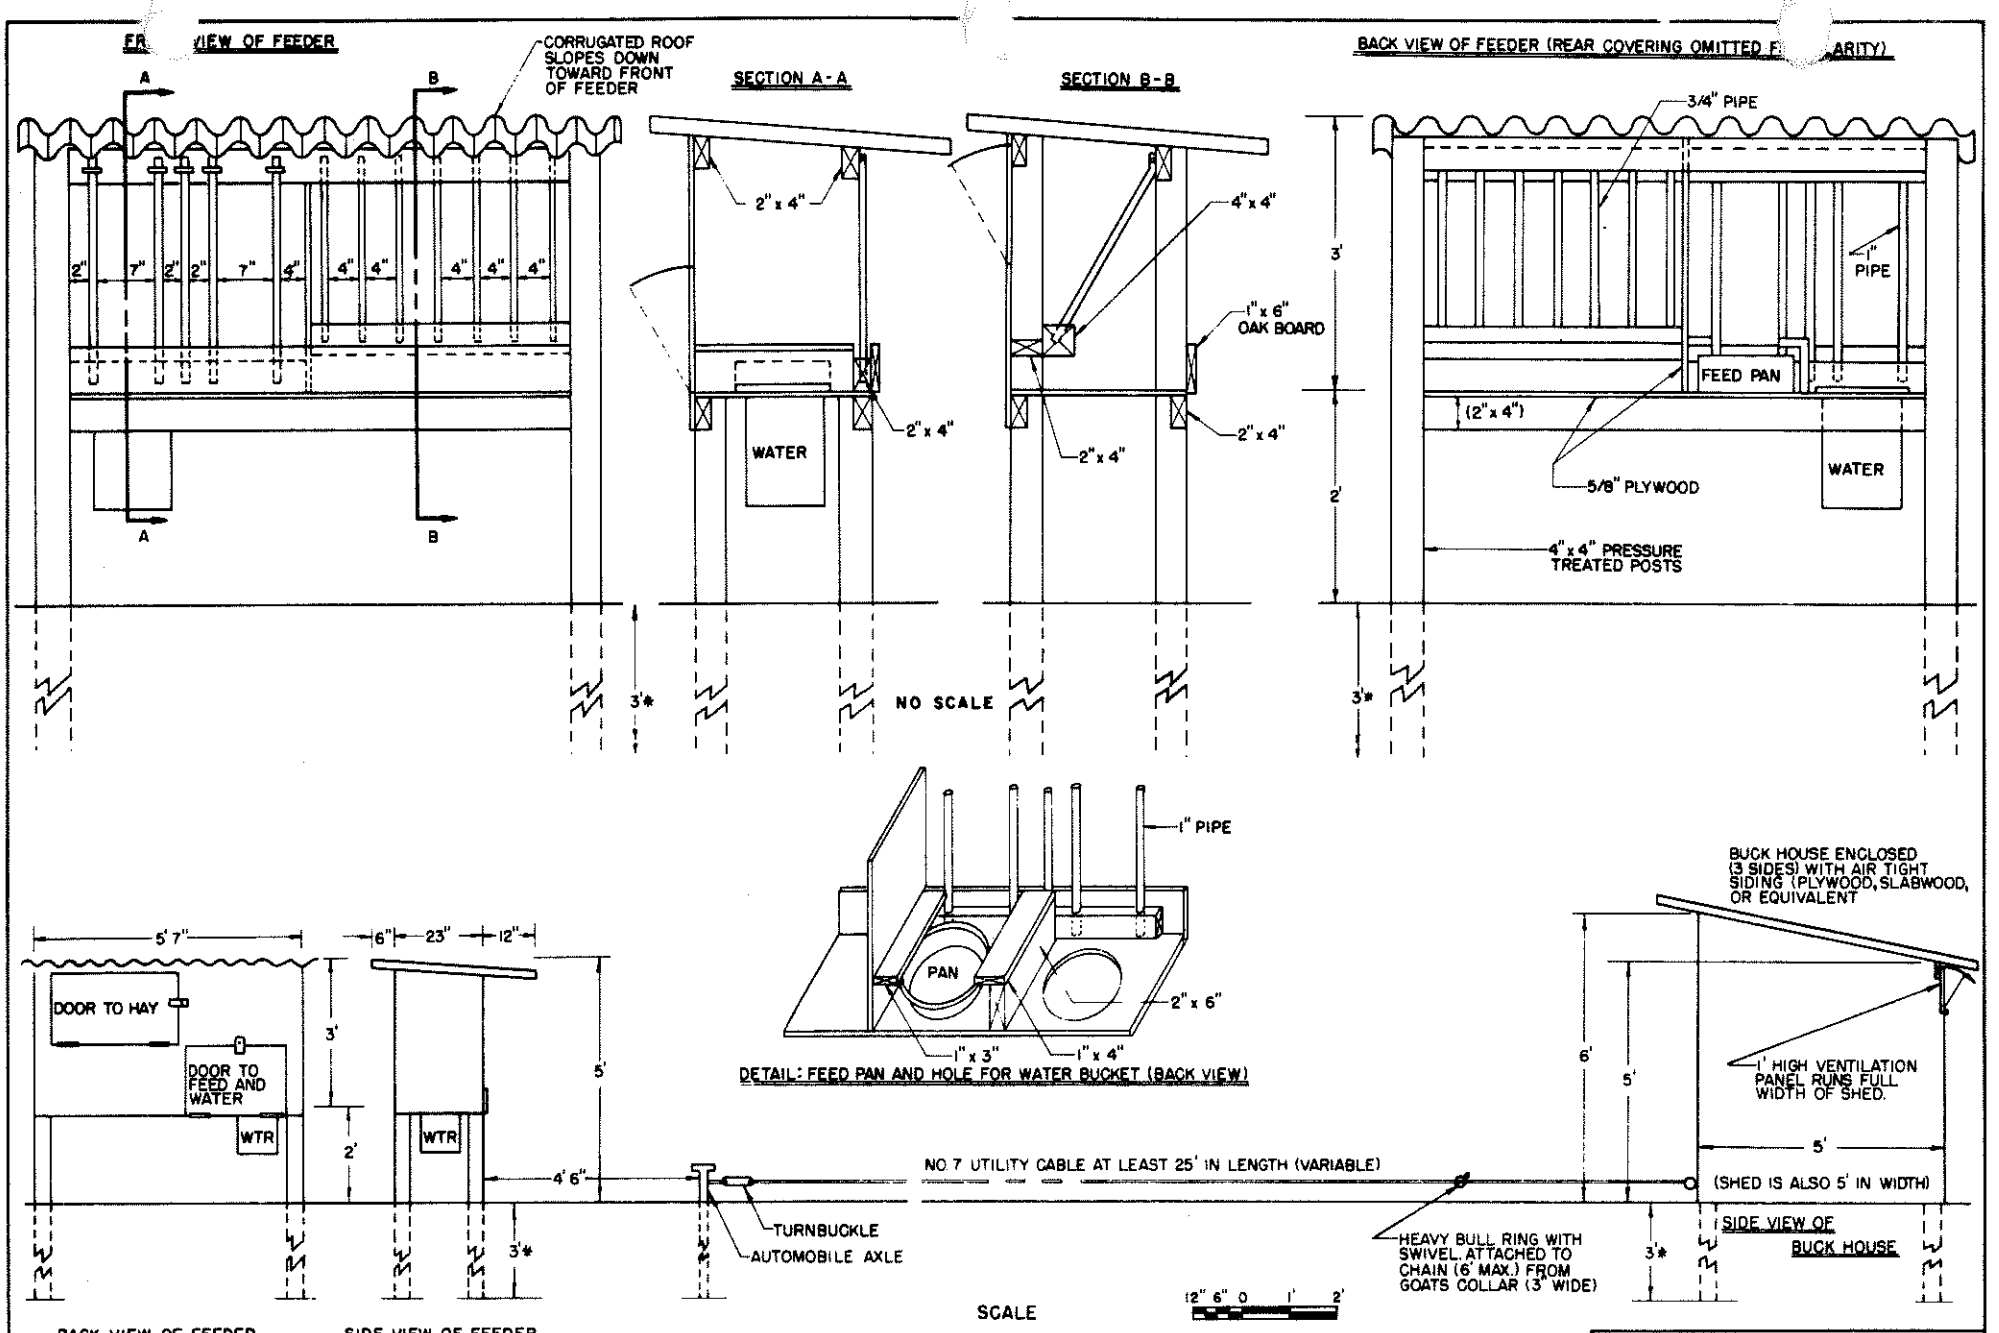

FEEDER: BACK AND SIDES ARE ENCLOSED WITH 5/8" PLYWOOD

NOTES: ALL EXPOSED WOOD EDGES SHOULD BE COVERED WITH PROTECTIVE METAL OR HARDWARE CLOTH

USE PIPE CLAMPS OR TINNERS TAPE TO ATTACH TOP ENDS OF PIPE ALONG HAY RACK AND FEED AREA.

* DEPTH OF SUPPORT POSTS SHOULD BE 3' MINIMUM OR BELOW THE FROST LINE

NOTE:
CONSULT LOCAL HEALTH AND BUILDING CODE AUTHORITIES BEFORE STARTING CONSTRUCTION

BASED ON: PENN. STATE UNIV. PLAN NO. 728-392

COOPERATIVE EXTENSION WORK IN AGRICULTURE AND HOME ECONOMICS

AND UNITED STATES DEPARTMENT OF AGRICULTURE COOPERATING

BUCK GOAT YARD

PA.	'78	6300	SHEET 1 OF 1