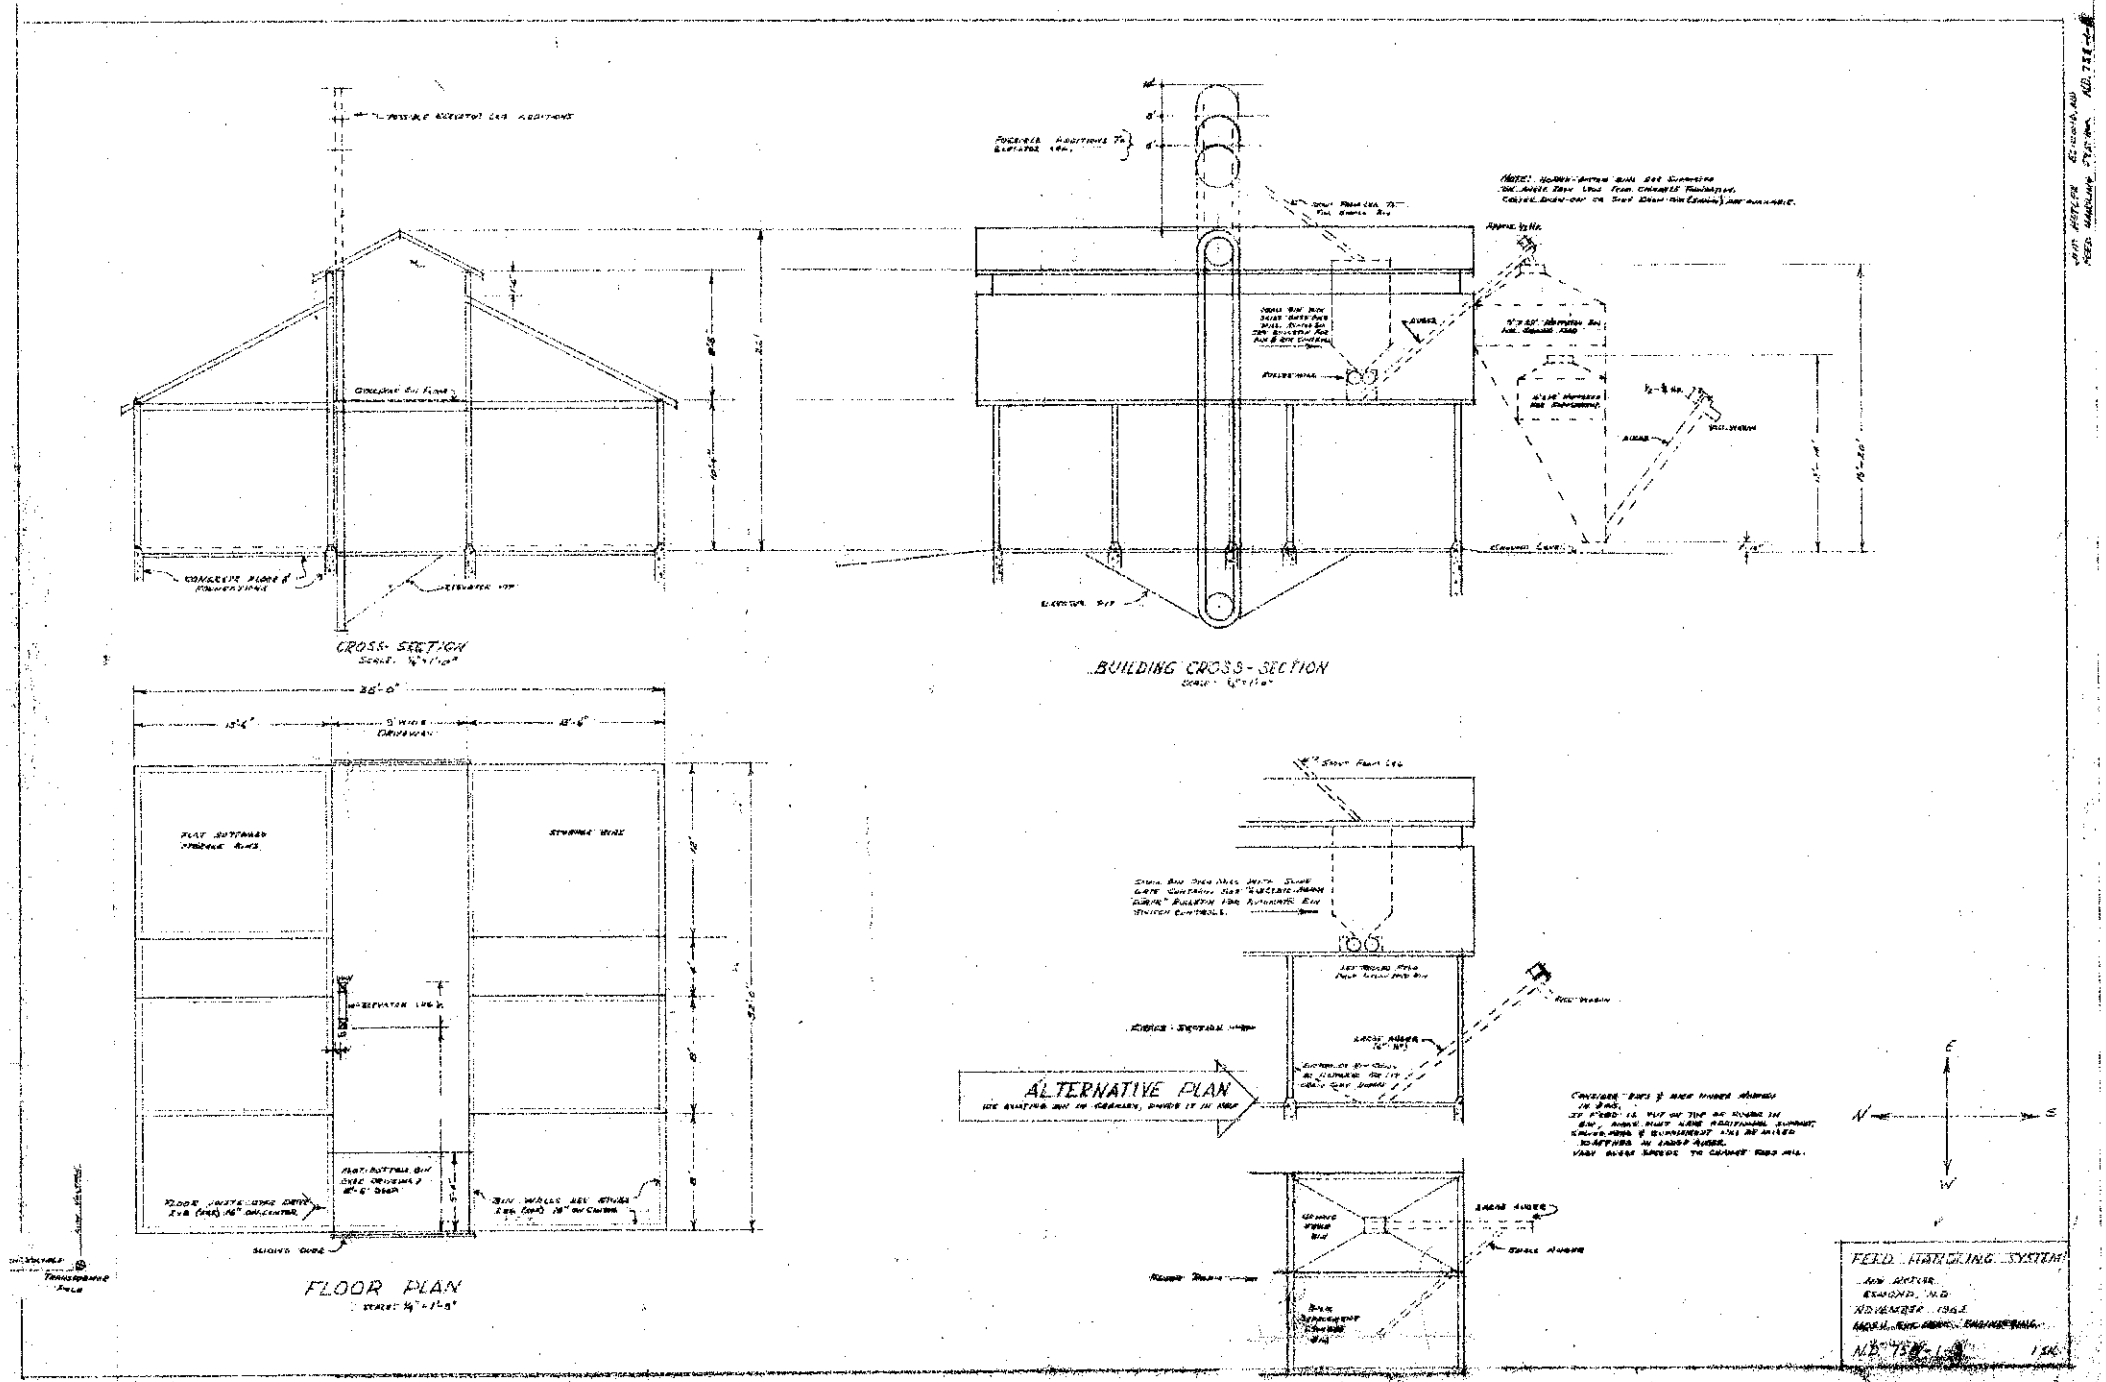
CROSS-SECTION
BUILDING CROSS-SECTION
FLOOR PLAN
ALTERNATIVE PLAN
FEED HANDLING SYSTEM
NOVEMBER 1962