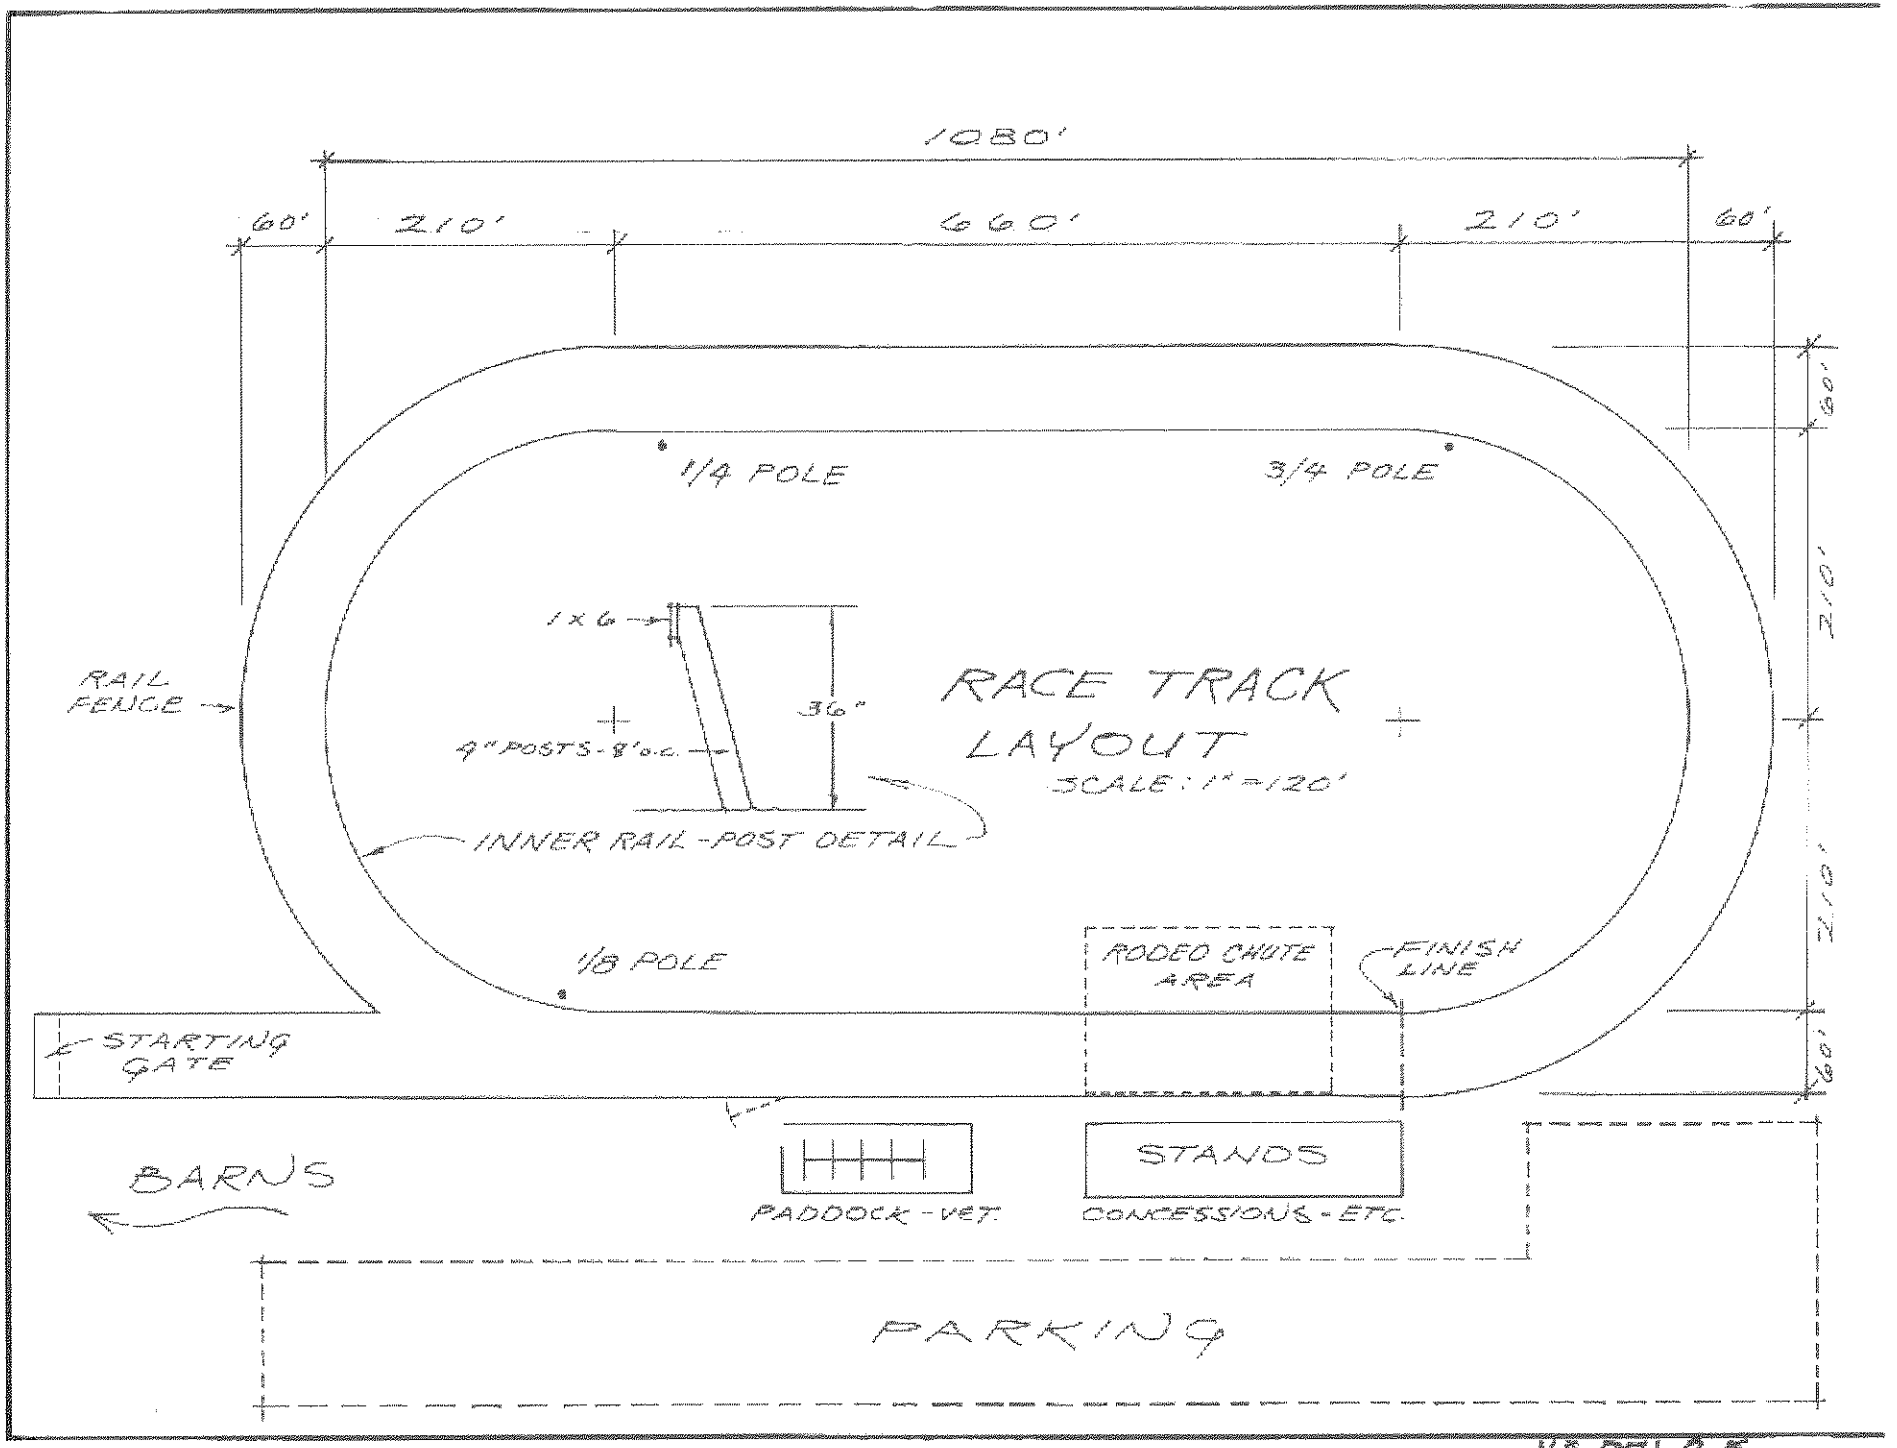
1080'
60'
210'
660'
210'
60'
60'
210'
210'
60'
1/4 POLE
3/4 POLE
1 x 6
36"
4" POSTS - 8' o.c.
RAIL FENCE
RACE TRACK LAYOUT
SCALE: 1" = 120'
INNER RAIL - POST DETAIL
1/8 POLE
RODEO CHUTE AREA
FINISH LINE
STARTING GATE
BARNS
PADDOCK - VET.
STANDS
CONCESSIONS - ETC.
PARKING

ND 871-2-5